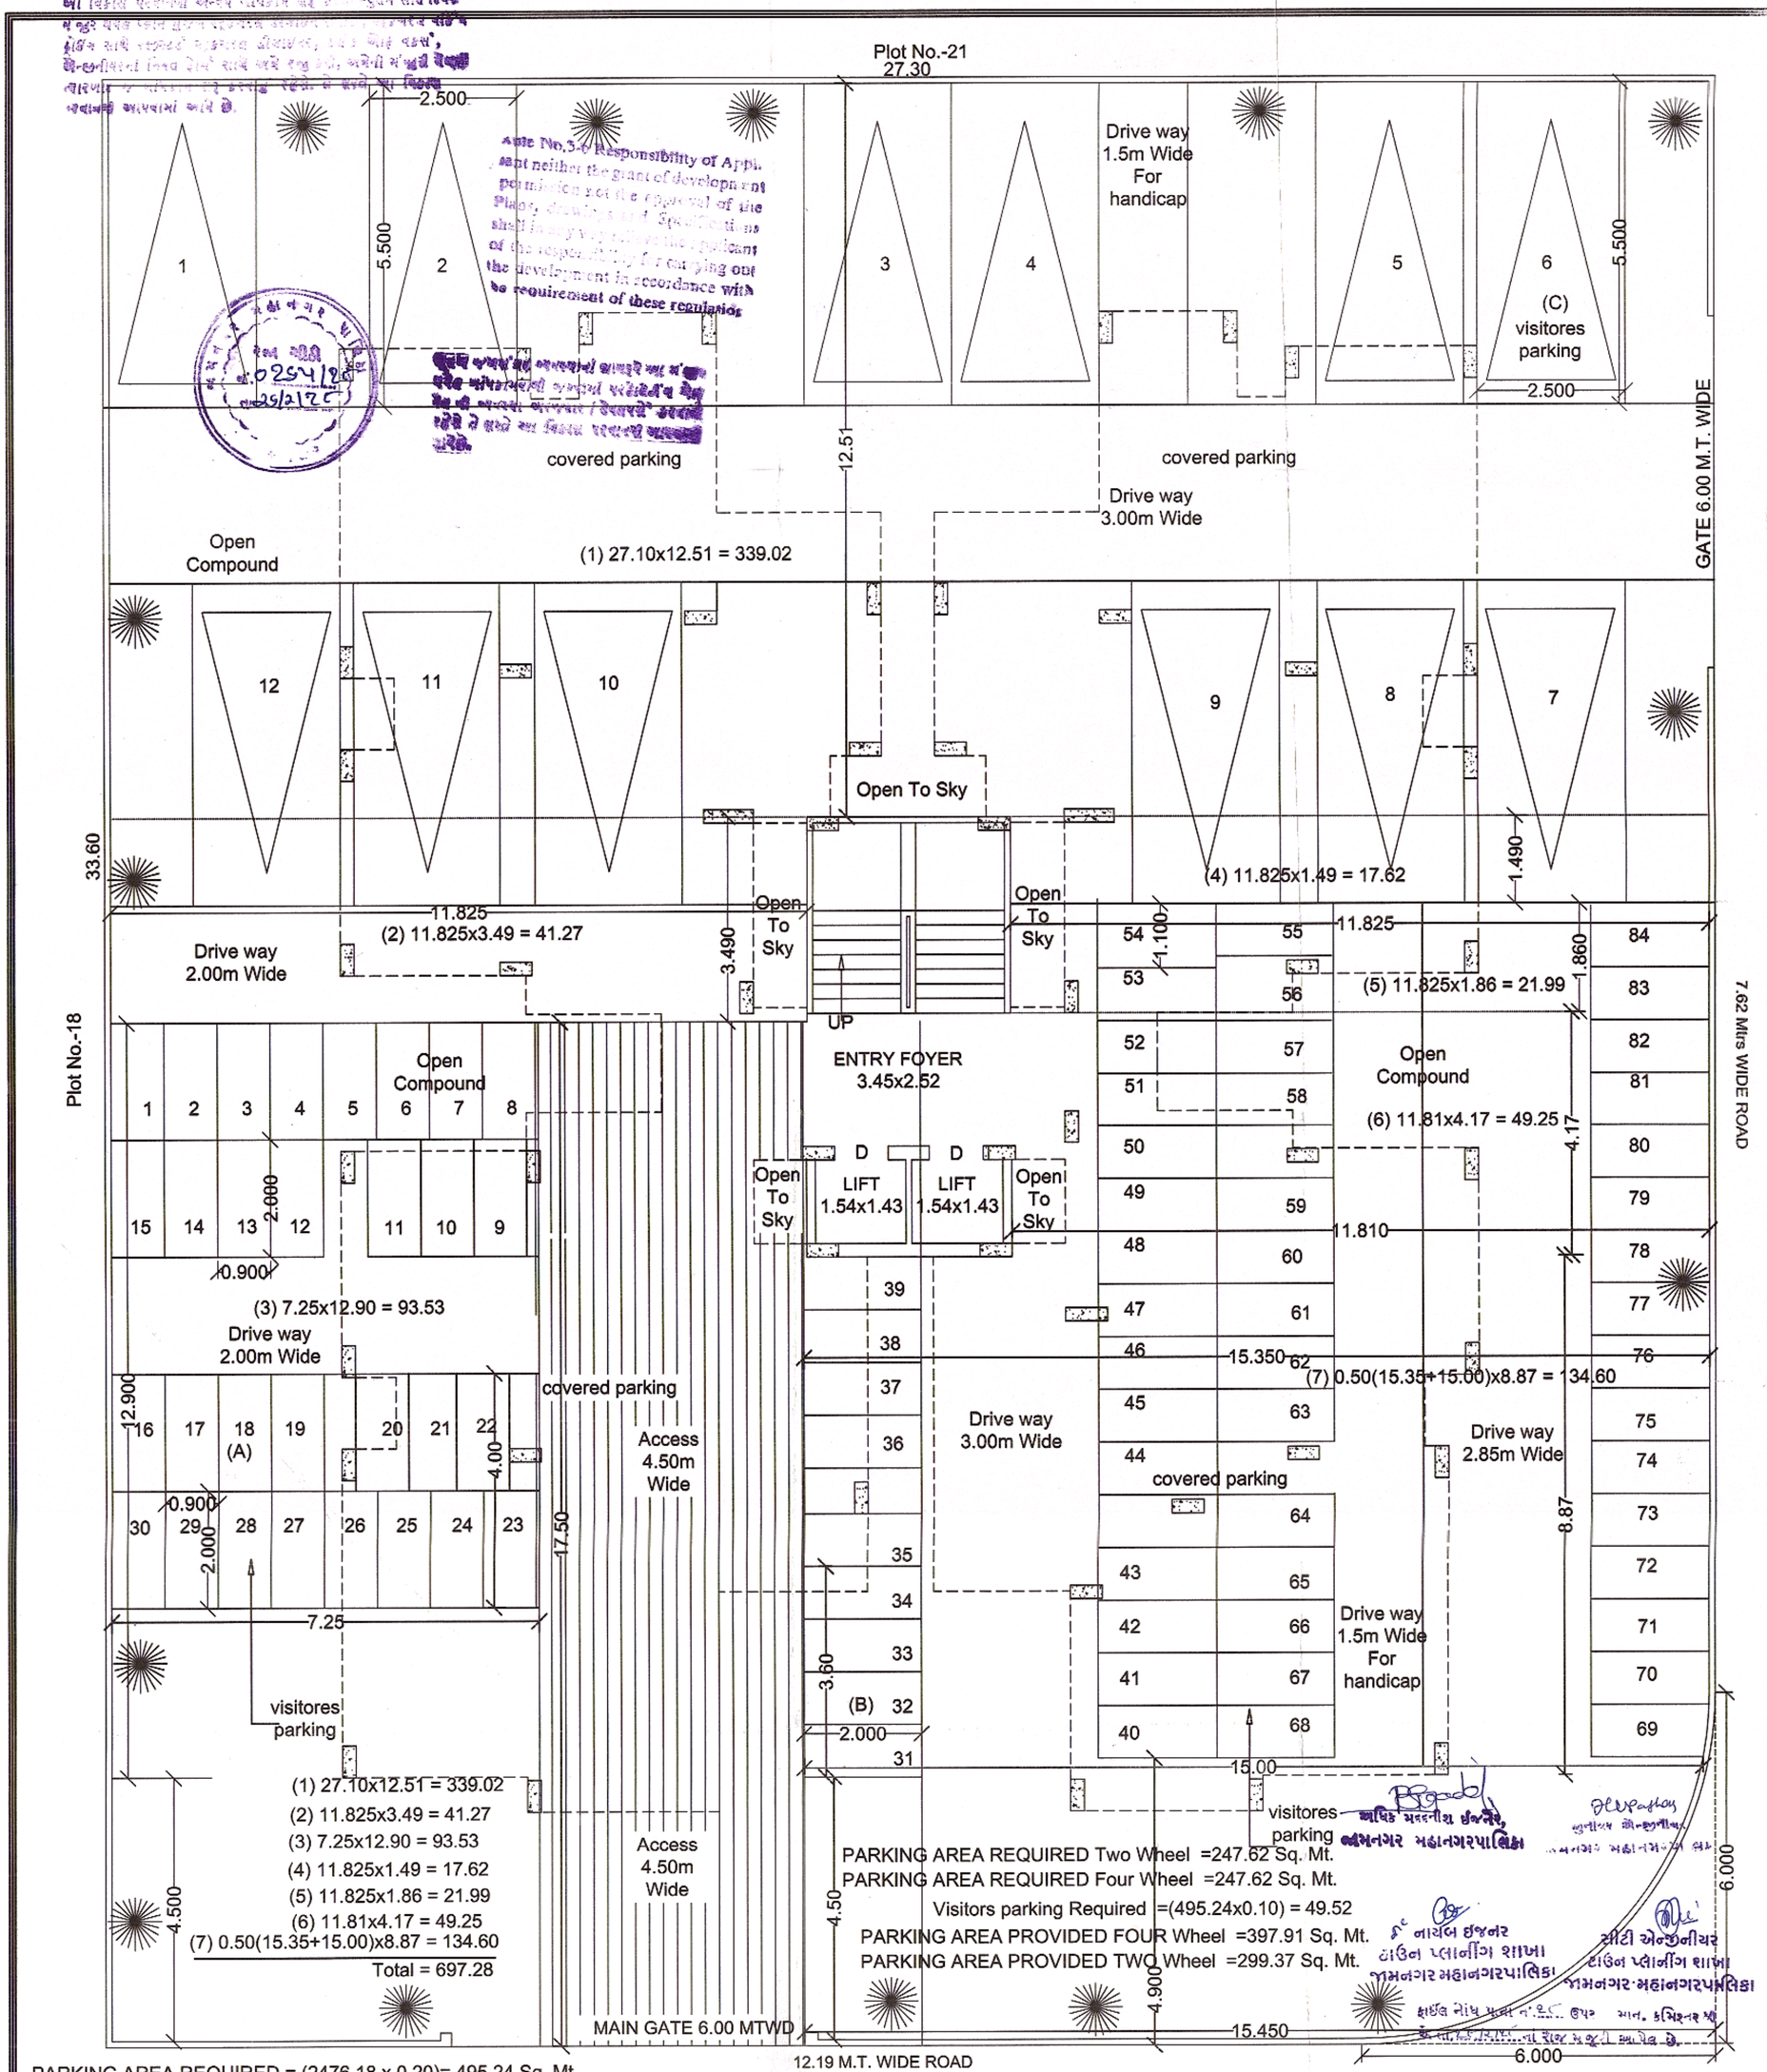

PARKING AREA REQUIRED Two Wheel =247.62 Sq. Mt.
PARKING AREA REQUIRED Four Wheel =247.62 Sq. Mt.
Visitors parking Required =(495.24x0.10) = 49.52
PARKING AREA PROVIDED FOUR Wheel =397.91 Sq. Mt.
PARKING AREA PROVIDED TWO Wheel =299.37 Sq. Mt.

PARKING AREA REQUIRED = (2476.18 x 0.20)= 495.24 Sq. Mt.
Visitors parking =(495.24x0.10) = 49.52
Total =495.24+49.52 = 544.76 Sq.Mt

PARKING AREA Provided = 697.28 Sq. Mt.

Visitores parking
(A) 7.25x4.00 = 29.00
(B) 2.00 X 3.60=7.20
(C) 2.5 x 5.5 =13.75
TOTAL = 49.95 SQ.MT

GROUNG FLOOR PLAN

For PITRODA INFRASTRUCTURE

Partner

ASHISH KAGHIV
CONSULTING ENGINEER
JMC/E-131/2017-21

PARKING SHEET